

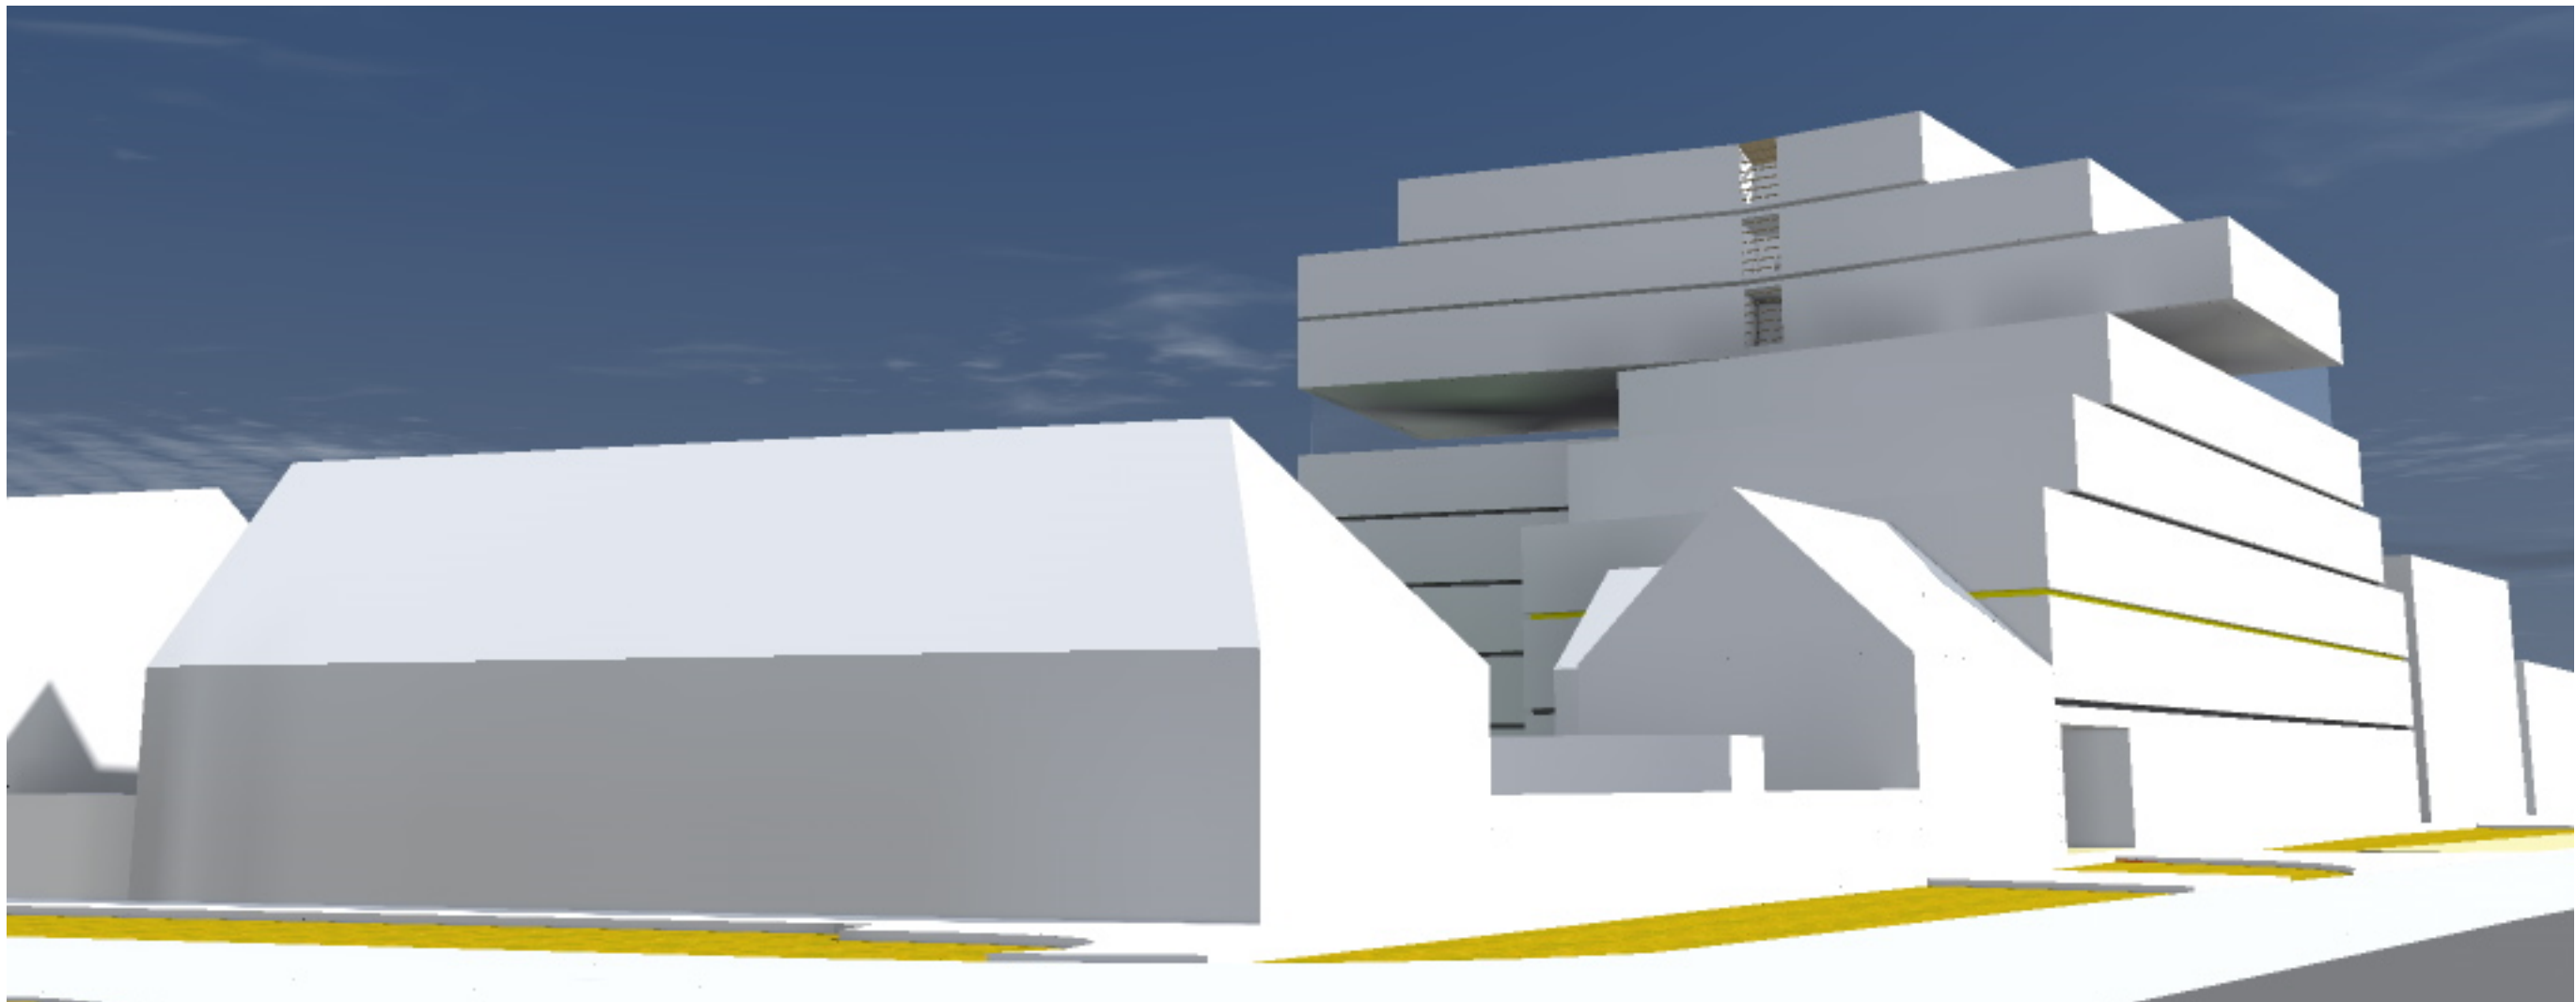


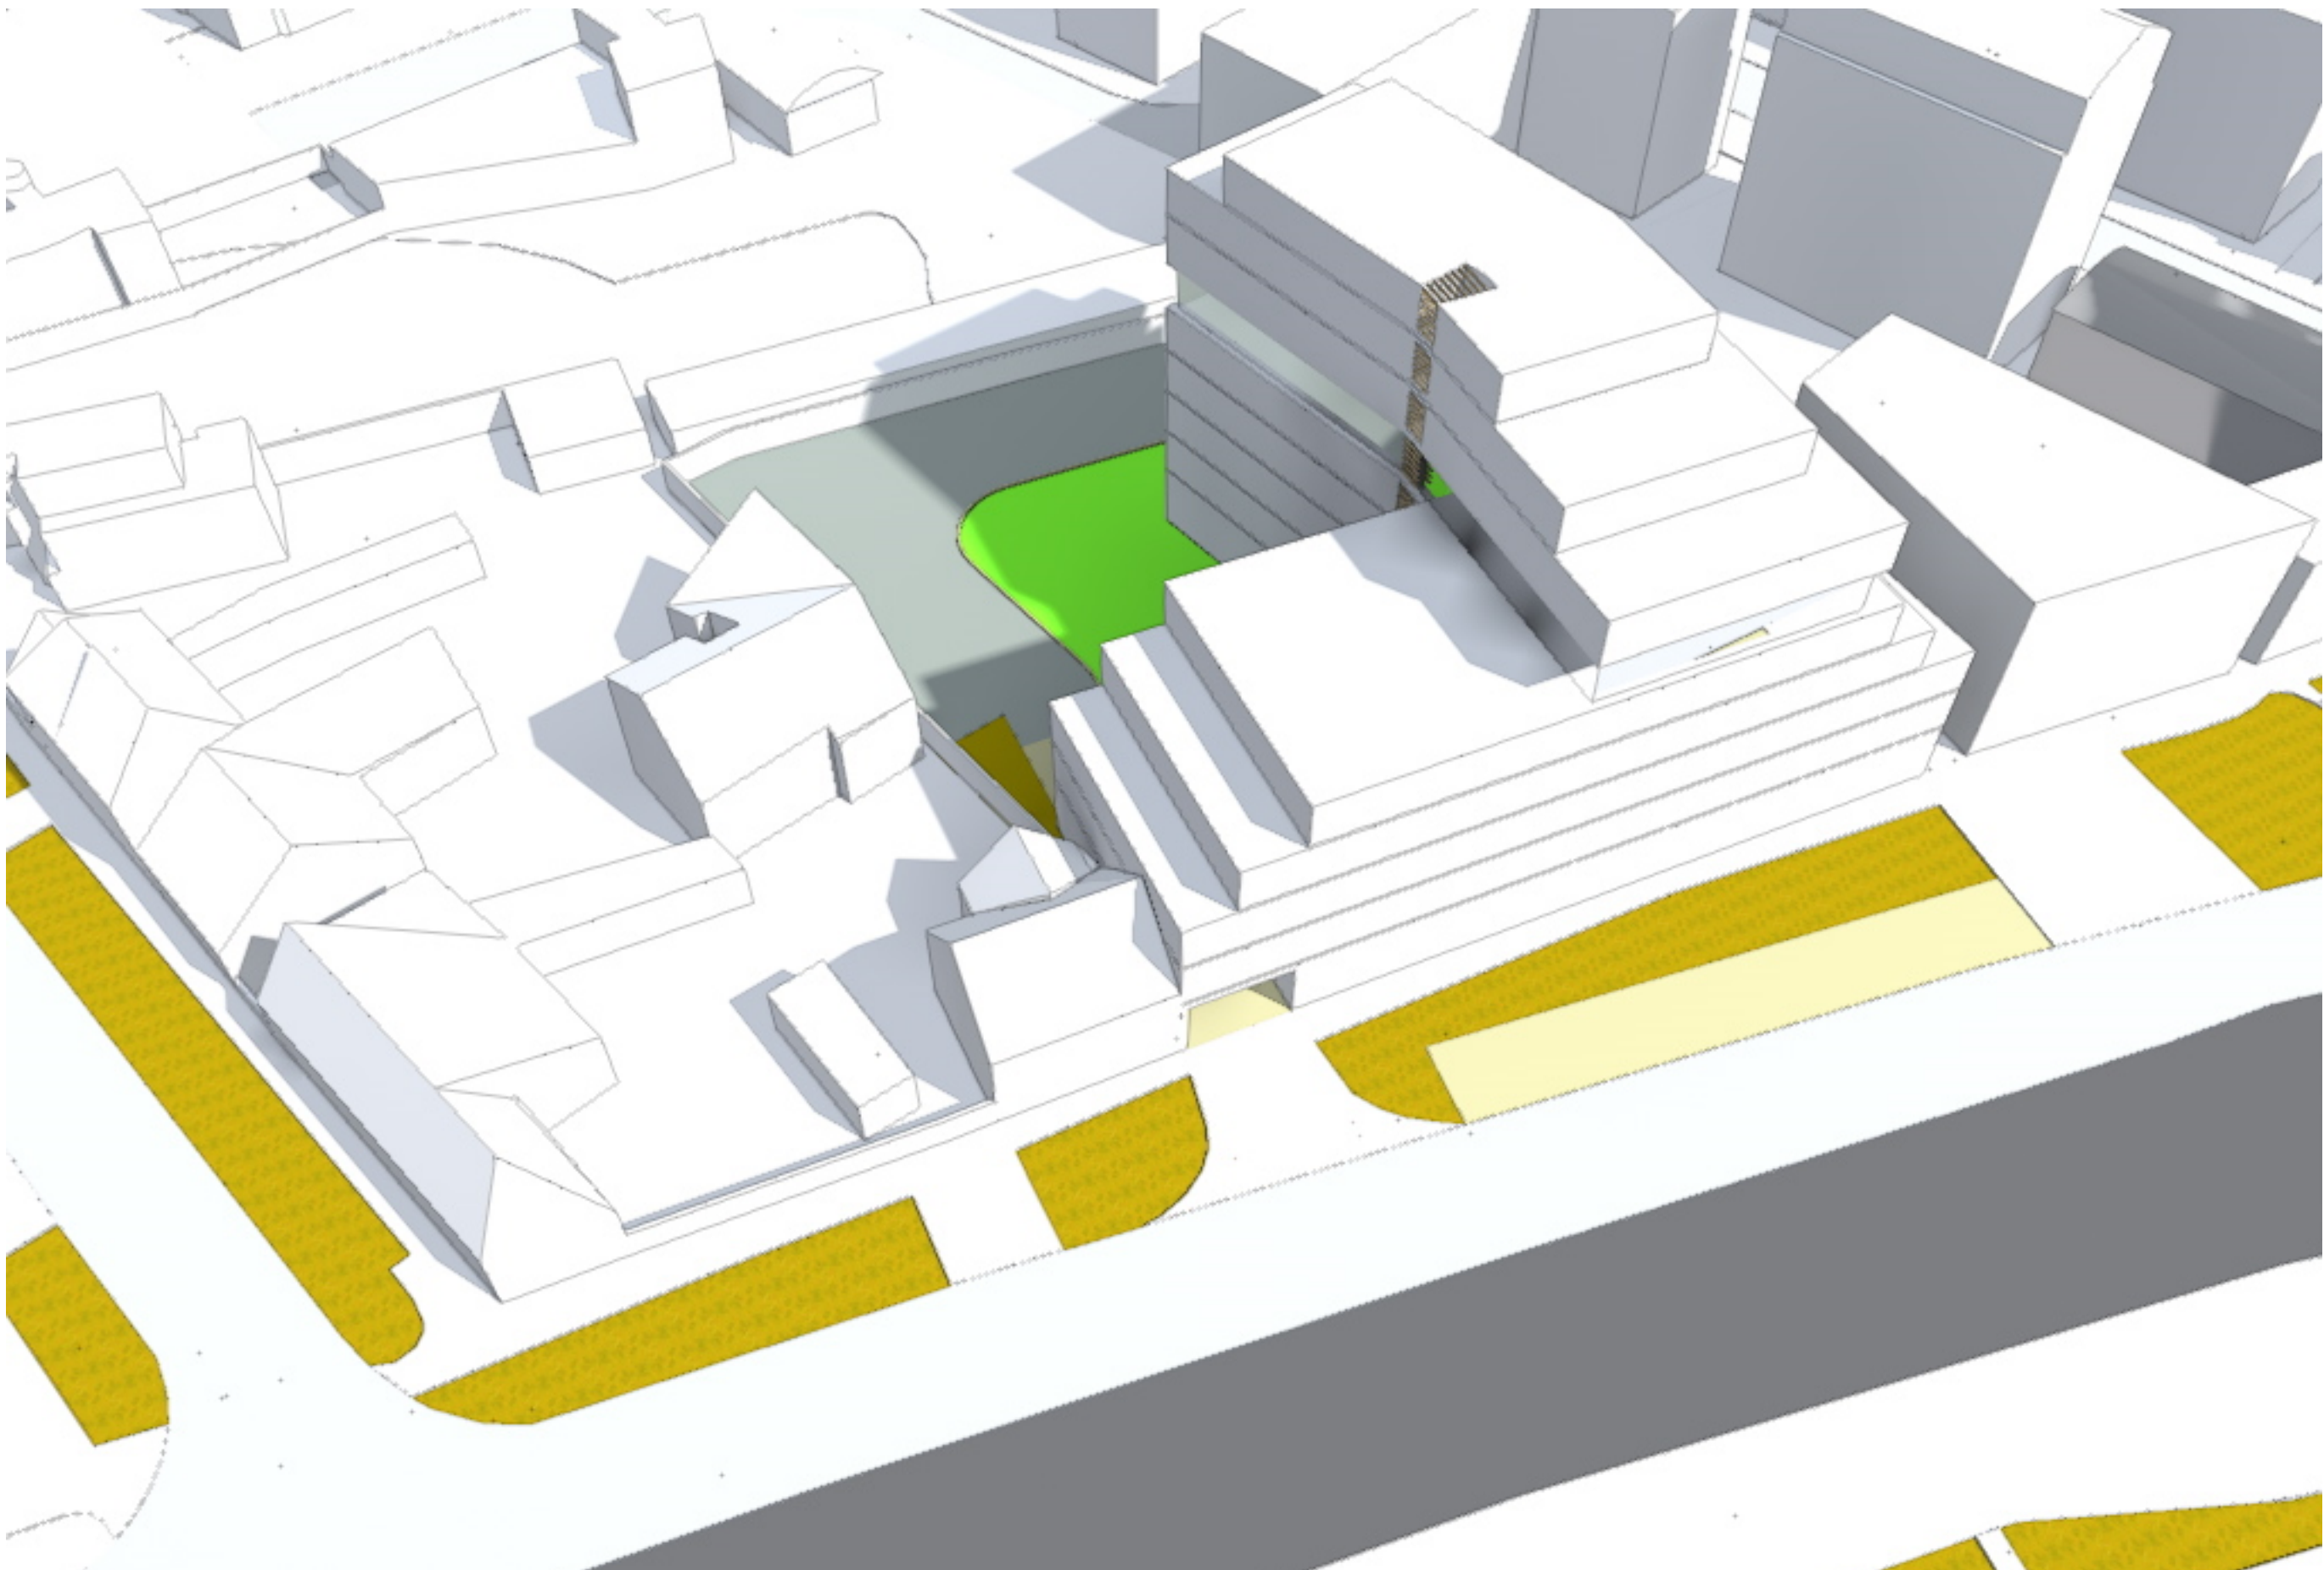

PLAN URBANISTIC ZONAL - SERVICII

beneficiar SC COMTIM INTERNATIONAL SRL

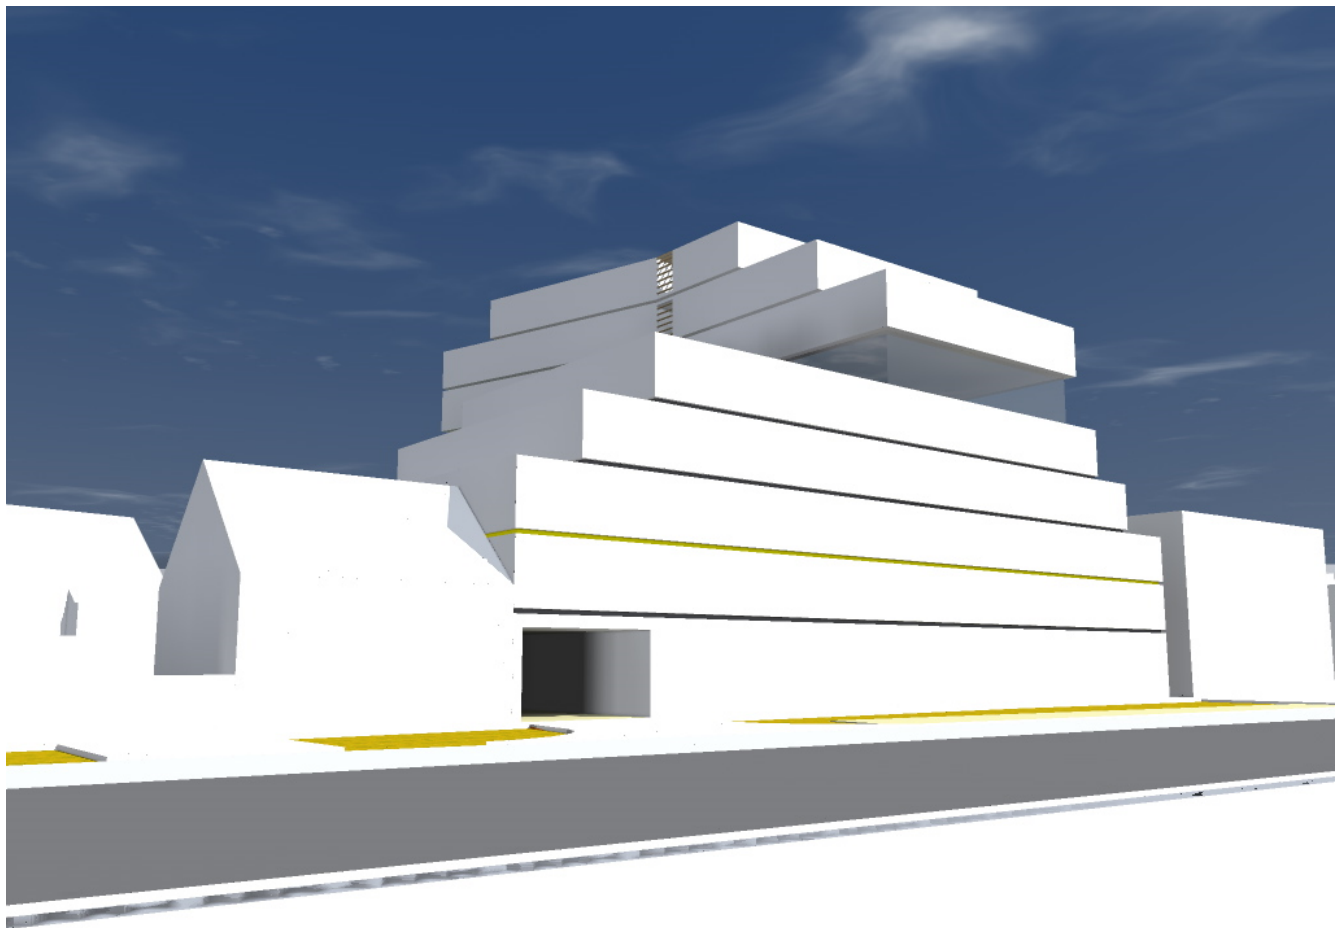

PUZ_TM_BAD_AvOp_05.pln

Verificator / expert	Nume	Semnatura	Cerinta	Referat / Expertiza Nr. / Data	
sc SANTECON PROMO SISTEM srl Timisoara, bvd. Eroilor de la Tisa, nr 30-40, ap.54 tel: 0256493102				Beneficiar: SC COMTIM INTERNATIONAL SRL Amplasament: Timisoara, Timis, Bv. Cetatii, nr. 71,73,75	pr. nr. 374/2018
	Nume	Semnatura	Scara:	Titlu proiect:	Faza:
Sef proiect	arh. Ludovic MURDUNESCU			PUZ- CONSTRUIRE ANSAMBLU MULTIFUNCTIONAL A-M5 (rezidential, comert si servicii, tehnic si parcari) S+P+8E	aviz oportunitate
Proiectat	arh. Ludovic MURDUNESCU		Data:	Titlu plansa:	Plansa nr:
Desenat	arh. Ludovic MURDUNESCU		03.2018	PERSPECTIVA	6